



THIRD FLOOR PLAN
SCALE 1 : 100

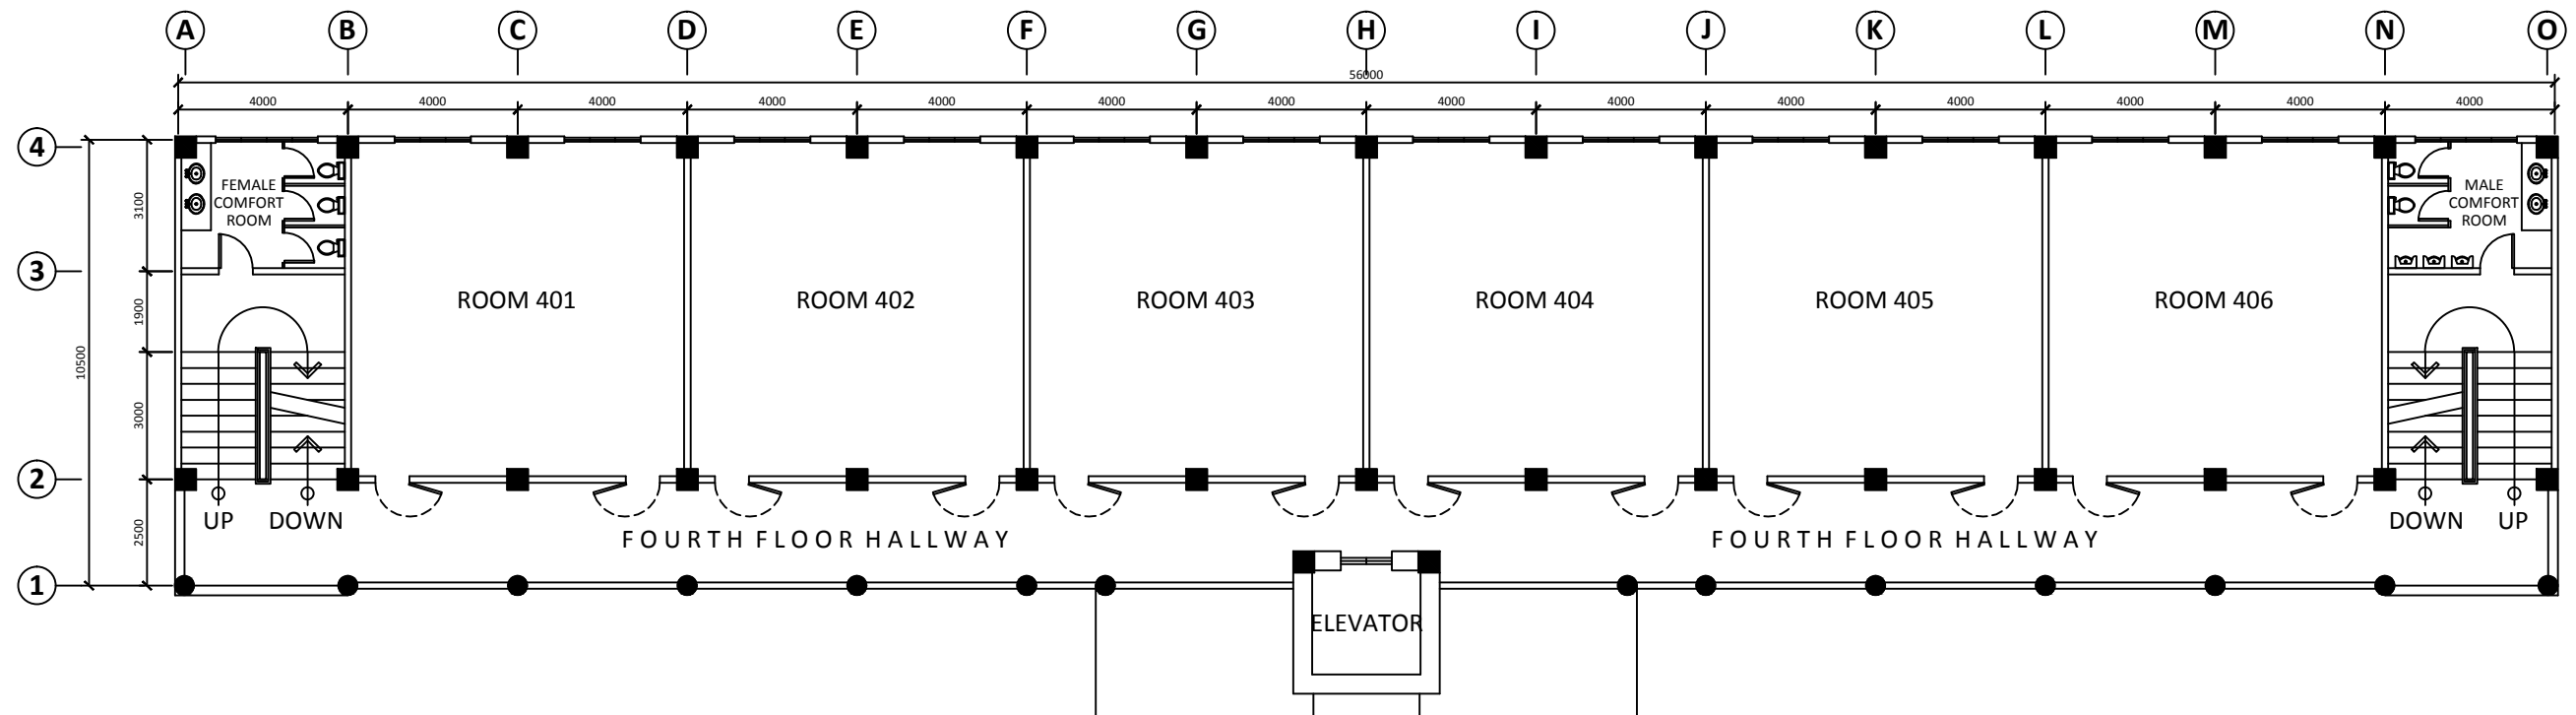

FOURTH FLOOR PLAN
SCALE 1 : 100

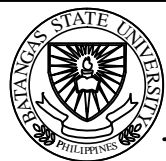

BatStateU
BATANGAS STATE UNIVERSITY
Gov. Pablo Borbon Main Campus I
Rizal Avenue Extension, Batangas City
PROJECT MANAGEMENT OFFICE

PROJECT MANAGEMENT OFFICE

PROJECT / LOCATION:
PROPOSED REPAIR AND RENOVATION OF
INFORMATICS AND COMPUTING SCIENCES (ICS)
BUILDING
BATSTATEU MAIN CAMPUS II
GOLDEN COUNTRY HOMES SUBD.,
ALANGILAN, BATANGAS

OWNER
BATANGAS STATE UNIVERSITY
DR. TIRSO A. RONQUILLO
UNIVERSITY PRESIDENT

DESIGNED:
DRAWN/CAD:
ENGR. RONALD H. ARELLANO
CHECKED:
DR. LEONILA V. ANTONIO
DATE:

No.	REVISIONS	DATE

SHEET CONTENT	SHEET no.
THIRD FLOOR PLAN FOURTH FLOOR PLAN	A 2