




PROJECT / LOCATION:

**COMPLETION OF FITNESS
DEVELOPMENT CENTER**

BATSTATEU, MAIN CAMPUS II
Golden Country homes Alangilan Batangas City, Batangas

DESIGNED:	No.	REVISIONS	DATE
DRAWN/CAD:			
CHECKED:			
DATE:			

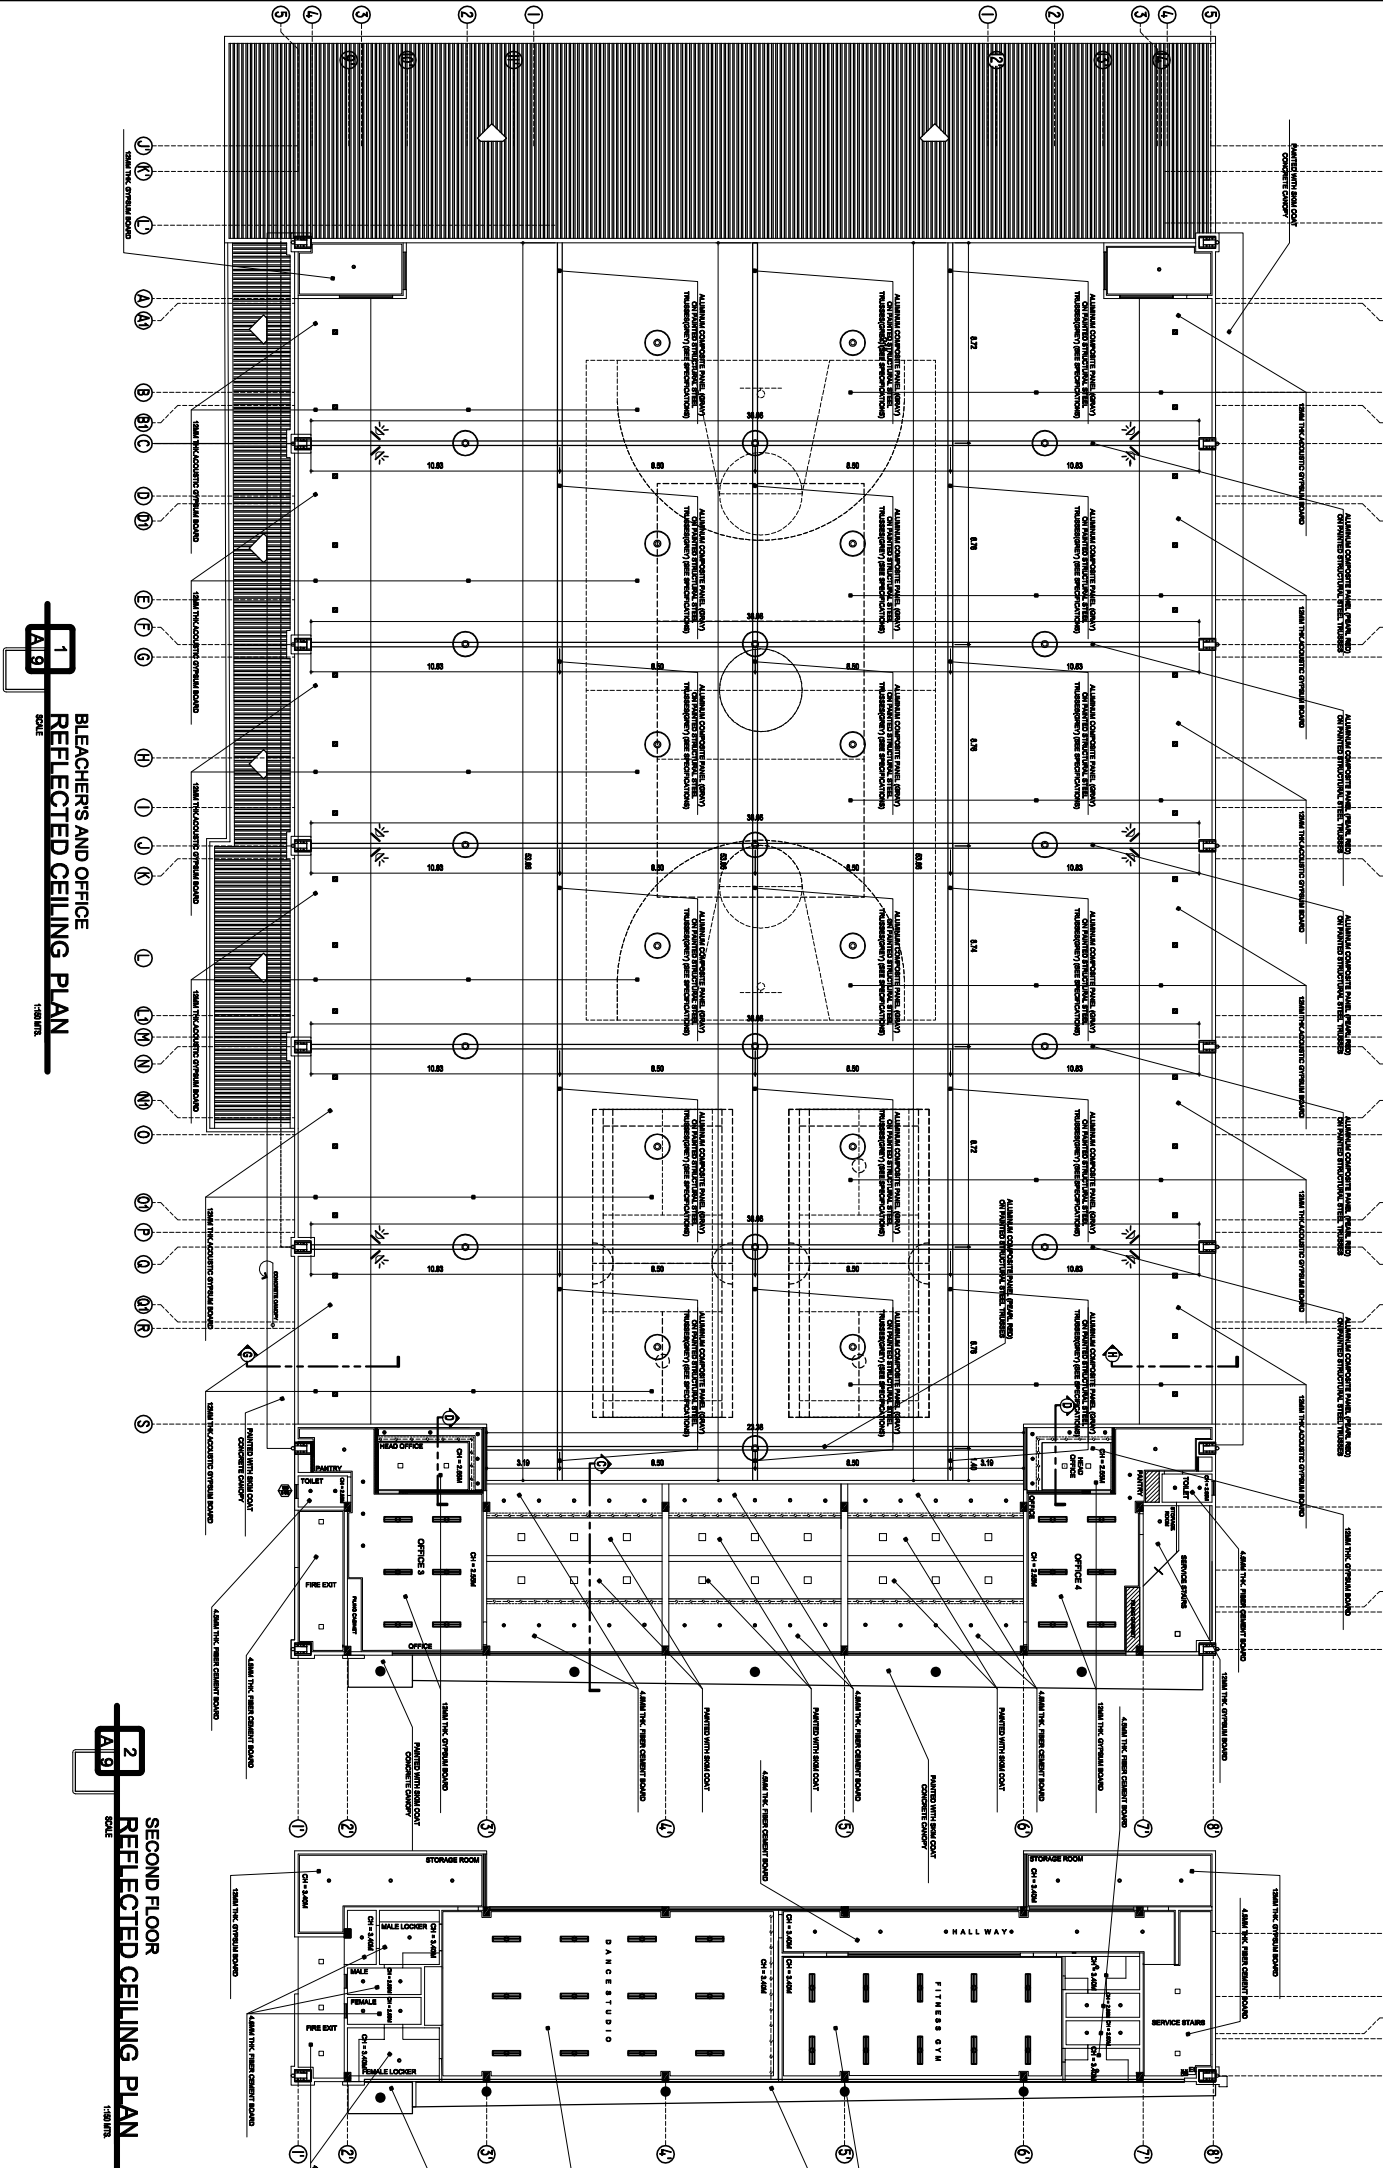

BLEACHERS AND OFFICE
REFLECTED CEILING PLAN

1
A.9 SCALE 1/8" = 1'-0"

SECOND FLOOR
REFLECTED CEILING PLAN
SCALE 1"=10'-0"